Mulberry
10-136030

Play & Park Structures

This play equipment is recommended for children ages:
5-12

Minimum Area Required:
44'-0" x 43'-5"

Scale: 3/16" = 1'-0"
This drawing can be scaled only when in an 11" x 17" format

Drawn By:

Date:
7/12/2022

Quote Number:
10-136030

play&park structures
A PLAYCORE Company
544 Chestnut Street
Chattanooga, TN 37402
800-727-1907 / www.playandpark.com

Total Play Components	15			User Capacity
Elevated Play Components	11			55-65
Elevated Play Components Accessible by Ramp	0	Req.	0	Critical Fall Height
Elevated Components Accessible by Transfer	8	Req.	6	8'-0"
Accessible Ground Level Components Shown	4	Req.	4	
Different Types of Ground Level Components	4	Req.	3	

DURAmax PLAY SYSTEMS

ISO 9001 CERTIFIED

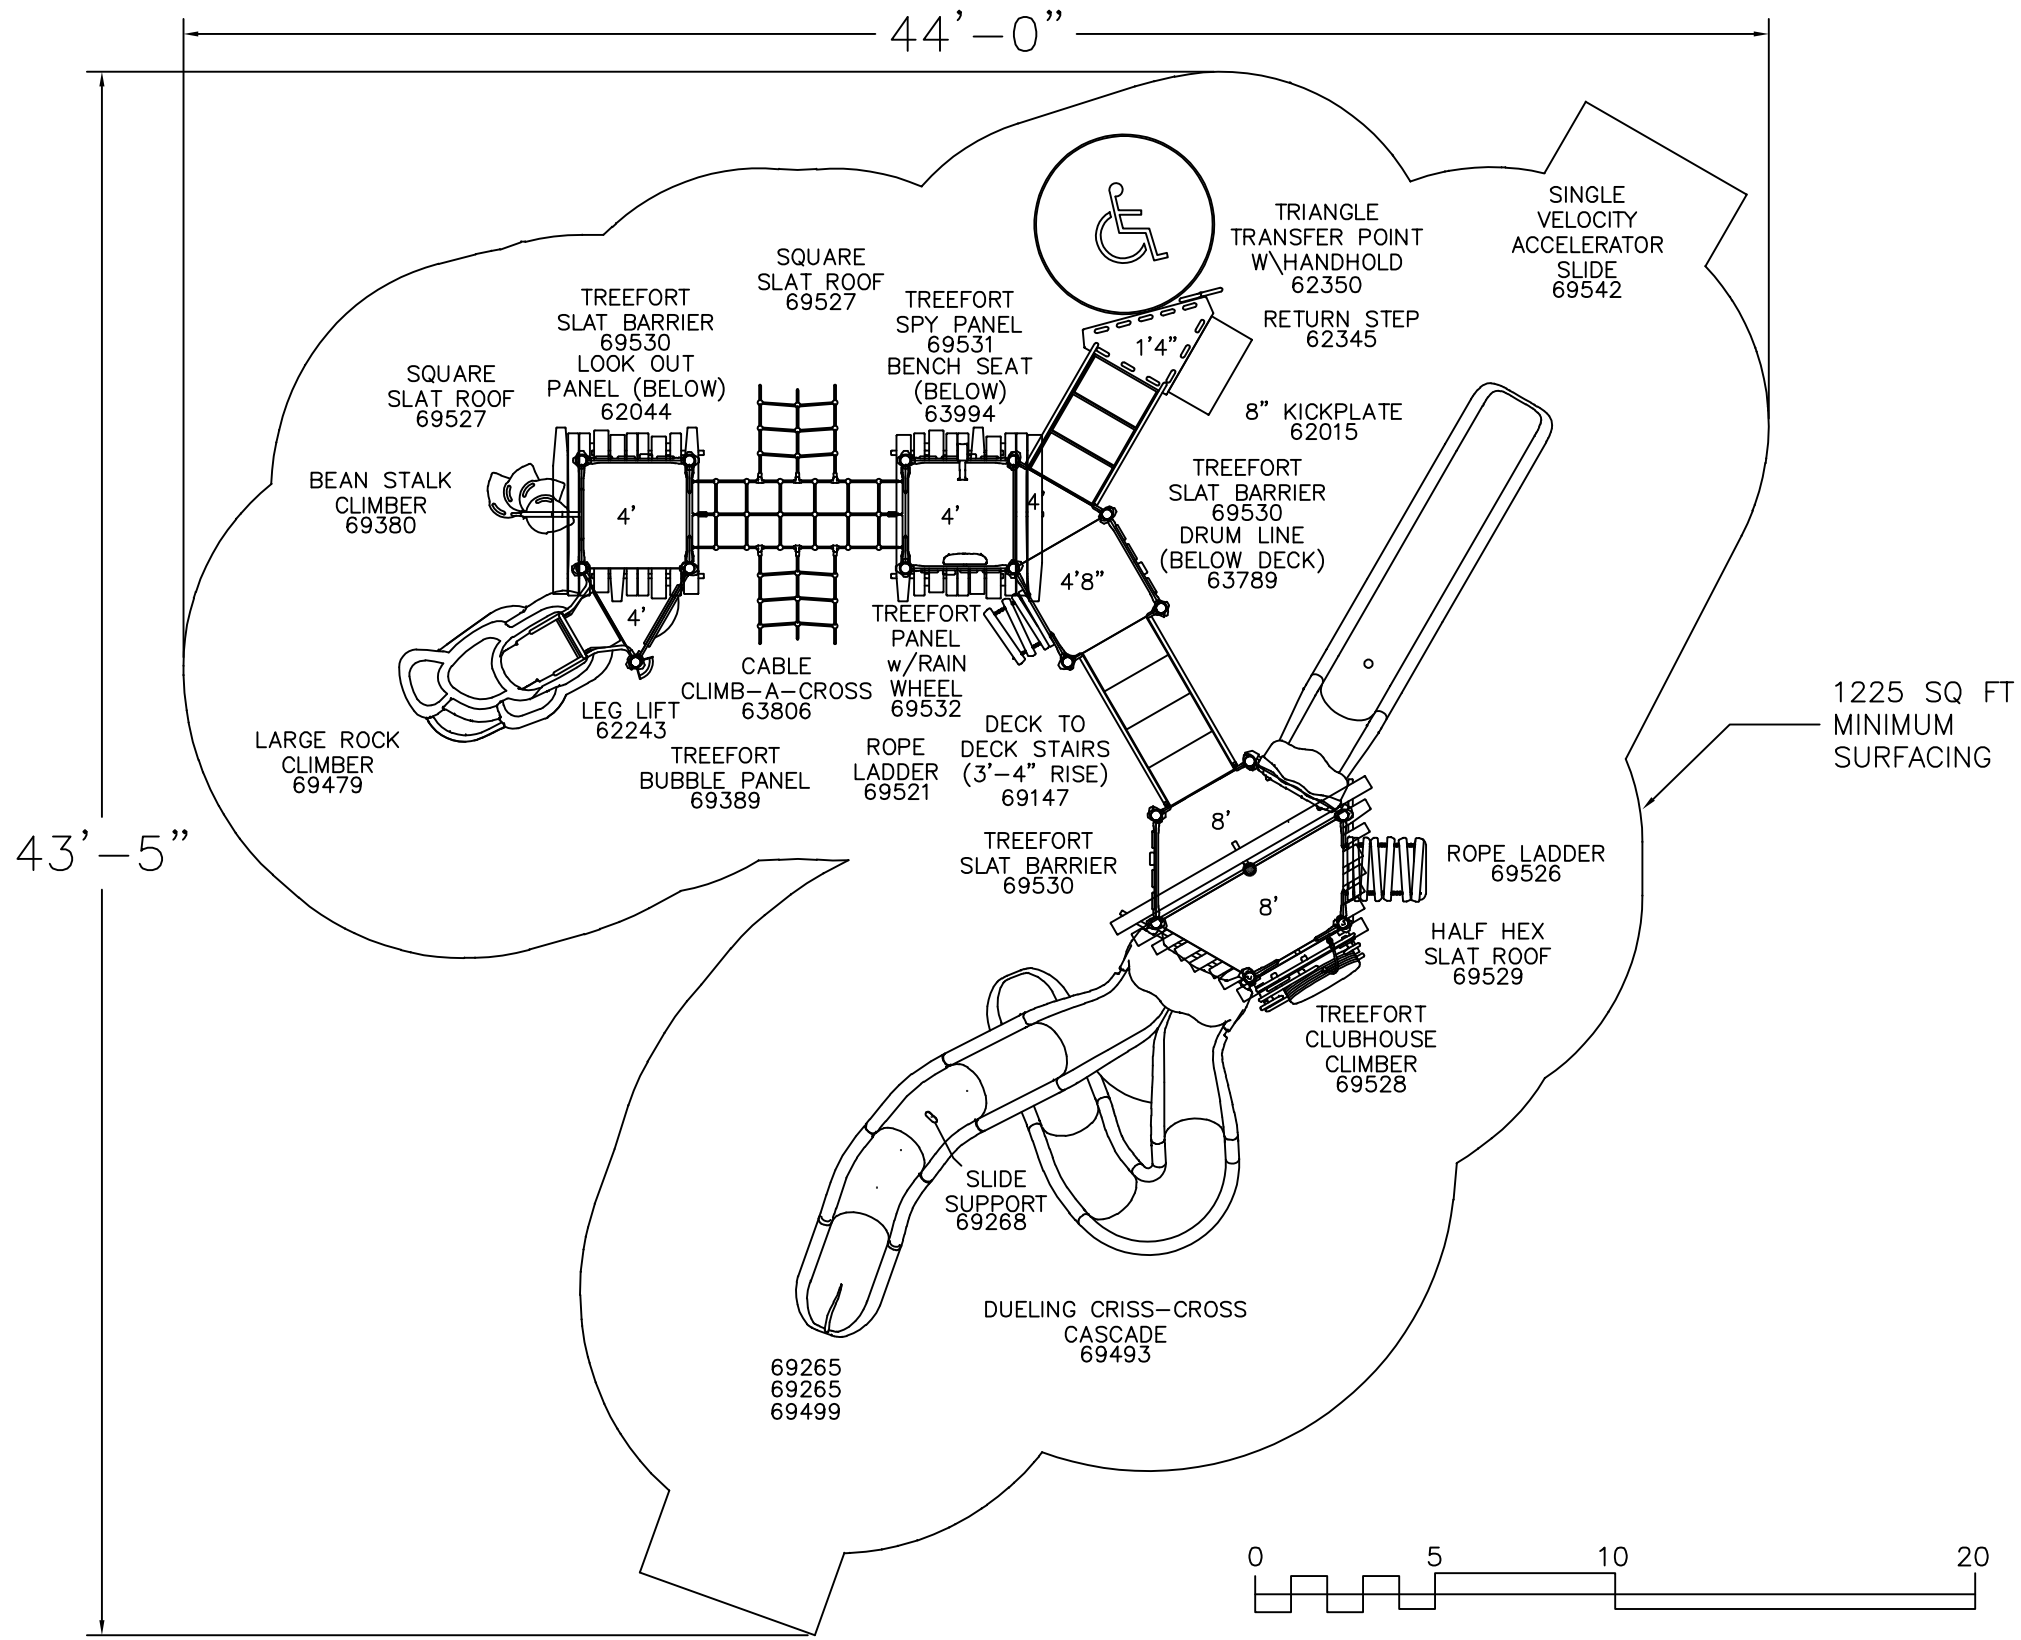

It is the manufacturer's opinion that the structure shown herein complies with current ada standards concerning accessibility if used with proper accessible surfacing and together with other necessary ground level play equipment.

IMPORTANT: Never install play equipment over hard, unresilient surfaces such as asphalt, concrete, or compacted earth. It is the owner's responsibility to ensure the "minimum area required" contains an appropriate amount of resilient material to cushion accidental falls.